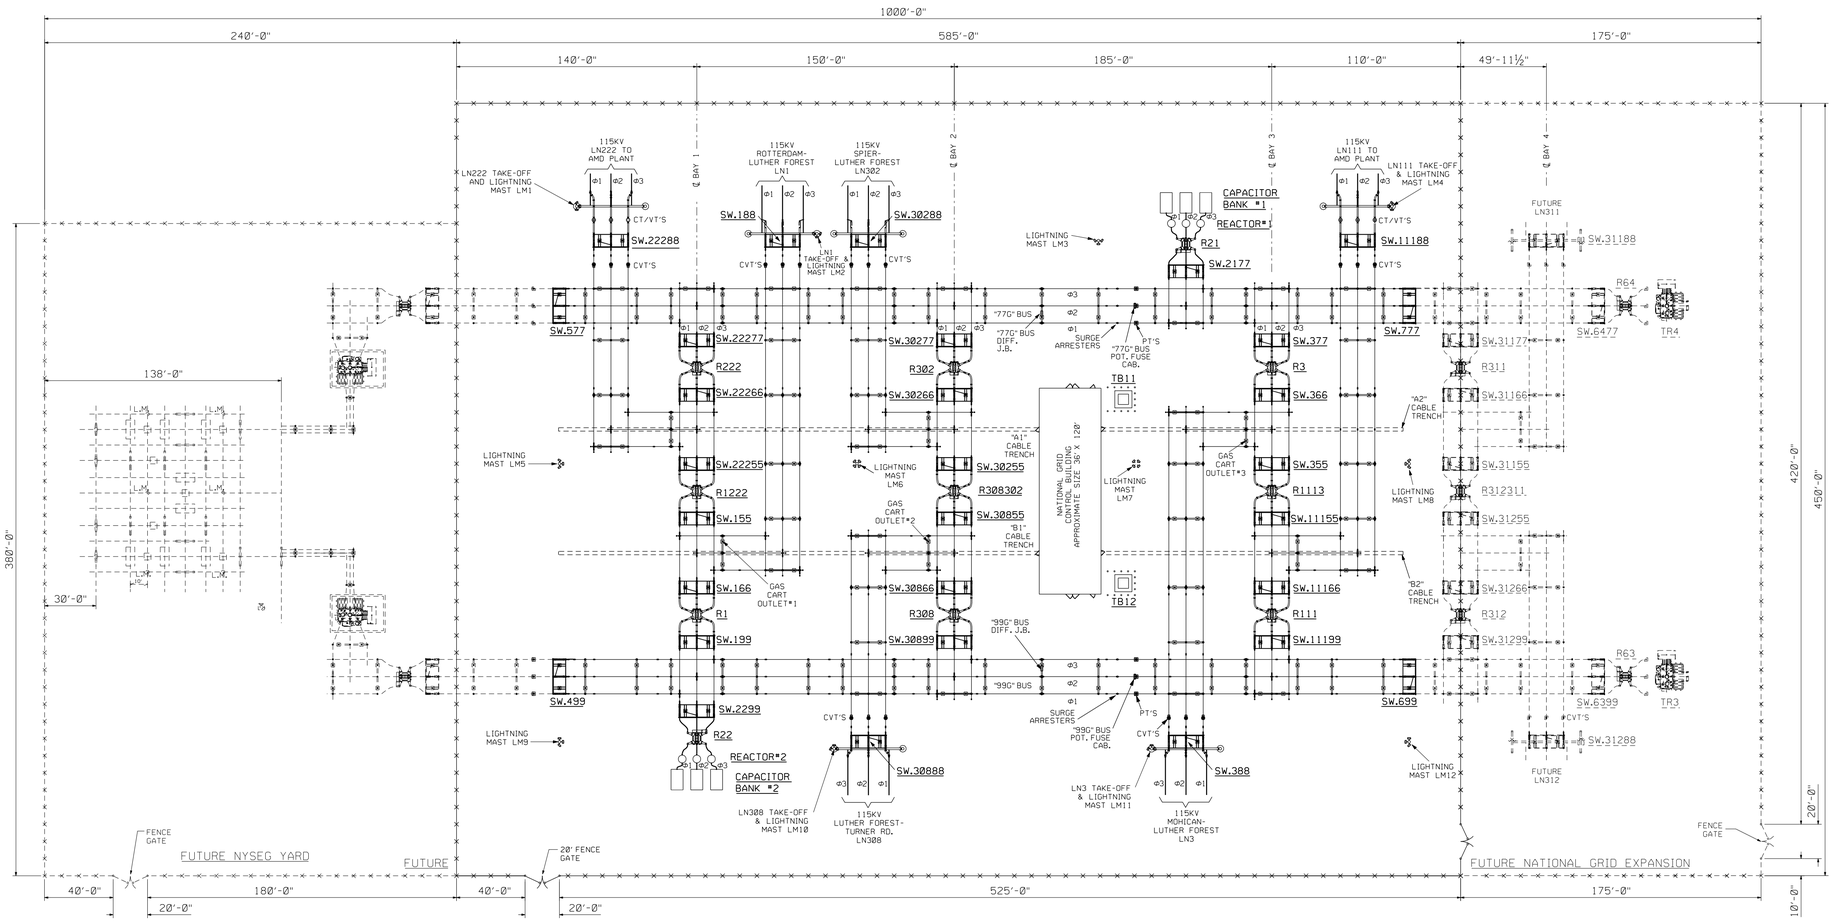

GENERAL PLAN
SCALE: 1"=40'-0"

NOTES:
1. ALL BUS PHASE SPACING IS 10'-0"

0 1 2 3 4
4"(ORIGINAL)
REPRODUCTION SCALE

TRC
215 GREENFIELD PKWY., STE. 102
LIVERPOOL, NY 13088

CONTRACT DWG NO. 103014-E0500-36040010 FILE:\036040010.DGN

REV	REV DESCRIPTION	DATE	DRN	DES	CHKD	P.E. STAMP BY	P.E. No.
A	ISSUE FOR UTILITY REVIEW	10/17/07	RPD	RPD	GJM		
B	ISSUE FOR BID AND UTILITY REVIEW	5/22/09	RPD	RPD	GJM		
C	REVISED EQUIPMENT NUMBERS, INCORPORATED UTILITY COMMENTS AND ISSUE FOR CONSTRUCTION	6/26/09	CAD	RPD	GJM		

REFERENCE DESCRIPTION	DRAWING NUMBER
CONDUIT PLANS	D-36068-E
GROUNDING PLANS	D-36073-E
ELECTRIC PLAN	D-36114-E
ELECTRICAL ELEVATIONS	D-36115-E

NO.	DATE	DESCRIPTION OF ISSUE OR REVISION	DR.	CK.	APP.

NO.	DATE	DESCRIPTION OF ISSUE OR REVISION	DR.	CK.	APP.

DES.	APPROVED
DR.	APPROVED
CK.	APPROVED
	APPROVED

PREPARED BY

ACCOUNT NUMBER

LUTHER FOREST SUBSTATION
115KV STATION
GENERAL PLAN

ORIGINAL ISSUE DATE
FILE INDEX 7.3-L3-E0
DRAWING NUMBER D-36040-E
SHEET NUMBER 1, FINAL

CONFIDENTIALITY STATEMENT
This document contains confidential and proprietary information of Niagara Mohawk Power Corporation, d/b/a National Grid ("National Grid"). It is to be used by authorized connectors for National Grid solely in connection with the specific project for which it has been transmitted. Any other use, its transmittal to third parties, or its reproduction without prior express written authorization of National Grid is strictly prohibited.